FilmL.A., Inc.
6255 W Sunset Blvd, 12th Floor
Hollywood, CA 90028
t: (213)977-8600 - f: (213)977-8601
www.filmla.com

Summary Information

Permit No: F00141961-B **Type of Permit:** FILMING **Release Date:** 09/07/2018

Production Company WARNER BROS TELEVISION PRODUCTION

Insured Company Name WARNER BROS TELEVISION PRODUCTION

Contact Phone No. 1 818-954-4833
Contact Phone No. 2
Fax 818-954-4904
Address 4000 WARNER BLVD
BURBANK, California 91522

Production Title LETHAL WEAPON

Type of Production TV Drama

Producer Marc Alpert

Director Nick Copus

1st AD Jeff Schwartz

Production Manager Mark Bashaar

FilmL.A. Coordinator Naomi Kajiyama

Location Manager Timothy Hillman
Primary Phone Mobile - 213-712-1637
Secondary Phone Office - 818-954-3077

Location Assistant Mona Nash Boelter
Primary Phone Mobile - 818-415-8383
Secondary Phone

Fees

FILMLA NON-REFUNDABLE FILM PERMIT RIDER FEE	$109.00

Total Permit Fee $109.00

Number of Locations 1

NOT A PERMIT

FilmL.A., Inc.
6255 W Sunset Blvd, 12th Floor
Hollywood, CA 90028
t: (213)977-8600 - f: (213)977-8601
www.filmla.com

Summary Information — Location

Permit Number	F00141961-B	**Location Manager**	Timothy Hillman
Production Company	WARNER BROS TELEVISION PRODUCT...	Primary Phone	Mobile - 213-712-1637
Insured Company	WARNER BROS TELEVISION PRODUCT...	Secondary Phone	Office - 818-954-3077
Production Title	LETHAL WEAPON		

Location Address 5269 Lankershim Blvd, Los Angeles, CA, 91601

Location Type Theater

Prep Dates 9/6/2018 - 9/6/2018 07:00 - 11:00 1 day

Film Dates 9/6/2018 - 9/7/2018 11:00 - 02:00 1 day

Strike Dates 9/7/2018 - 9/7/2018 06:00 - 12:00

Open or Closed to the Public Closed

Generic Conditions

*Certain service and personnel fees required by jurisdictional agencies are not collected by FilmL.A. Any such fees must be paid directly to the appropriate agency, and a separate invoice will be provided to the permittee.
*LA CITY AND/OR LA COUNTY FIRE CHECKLIST ATTACHED TO FINAL PERMIT. THE PERMITTEE IS RESPONSIBLE FOR COMPLETING CHECKLIST PRIOR TO FILMING ACTIVITY AT THIS LOCATION. NON COMPLIANCE MAY RESULT IN ASSIGNMENT OF A FIRE OFFICER.
All travel lanes and bike lanes shall be closed per the WATCH manual.
Equipment staging and vehicles may park on one side of the street only.
May not interfere with adjacent traffic lanes or adjacent bike lane
Must Maintain 5' Clearance on Sidewalks/Walkways
Must maintain local/emergency access
No cast or crew parking on area streets
No interference with merchant activity.
Notify LAPD North Hollywood Division (818) 623-4016 and comm. (213) 978-6552 1/2 hour prior to any gunfire, brandishing weapons, special effects or simulated emergency or criminal activity.
Number of uniformed officers listed on the permit is a minimum requirement. Permittee remains responsible for deploying a sufficient number of uniformed officers to provide traffic and crowd control to ensure the safety of the film crew and the public.
Traffic control must be done in accordance w/MUTCD
Uniformed officers shall have a copy of the film permit in their possession and are required to confirm that all traffic control signage devices are in place.

Please see attached documents WB.Lethal.141961.LankershimWSBakmanSS.pdf
WB.Lethal.141961.Sfx1.pdf

NOT A PERMIT

FilmL.A., Inc.
6255 W Sunset Blvd, 12th Floor
Hollywood, CA 90028
t: (213)977-8600 - f: (213)977-8601
www.filmla.com

Summary Information — Location

Permit Number	F00141961-B	**Location Manager**	Timothy Hillman
Production Company	WARNER BROS TELEVISION PRODUCT...	Primary Phone	Mobile - 213-712-1637
Insured Company	WARNER BROS TELEVISION PRODUCT...	Secondary Phone	Office - 818-954-3077
Production Title	LETHAL WEAPON		

Equipment on Location

Type	Quantity
5 or 10 ton trucks	3
Cast/Crew vehicles	35
Condors	1
Cranes	1
Cube Trucks	2
Generator	2
Honey Wagons	1
Picture vehicles	8
Portable restrooms	2
Semi Trucks	6
Stakebed Trucks	6
Trailers	6
Vans	6

Personnel on Location

Type	Quantity
Cast	5
Crew	85
Extras	22
Off-Duty/Retired LAPD Officer(s)	3
Spot Check	1

Filming Activities Brandishing weapons; Camera on sticks; Drive ups & away; Equipment on sidewalk, in curb lane & across street; Handheld equipment; Interior and exterior dialogue; Intermittent pedestrian control; Intermittent traffic control - 2 minute standard (except 0700-0900 hrs & 1500-1900 hrs); Man beating car with bat;

Special Effects: F/X Permit # 27170

Type	No. Times Per Day	No. Takes Per Take
Breaking Glass	2 - 5	2 - 5
Squibs	2 - 5	2 - 5

Description of F/X Scene: Spot check for sfx ok per Insp Jumaane

Jurisdiction **Political:** Los Angeles City - Council District 02 **Police:** Los Angeles Police Department **Fire:** Los Angeles City

Thomas Guide **Page:** 562 **Grid:** J2

Coordinator Note No blocking of exits/entrances during prep/strike.
No cabling or generator use during prep/strike.
May not compromise fire/emergency protection systems without presence of UFSO.

NOT A PERMIT

FilmL.A., Inc.
6255 W Sunset Blvd, 12th Floor
Hollywood, CA 90028
t: (213)977-8600 - f: (213)977-8601
www.filmla.com

Summary Information — Location

Permit Number	F00141961-B	**Location Manager**	Timothy Hillman
Production Company	WARNER BROS TELEVISION PRODUCT...	Primary Phone	Mobile - 213-712-1637
Insured Company	WARNER BROS TELEVISION PRODUCT...	Secondary Phone	Office - 818-954-3077
Production Title	LETHAL WEAPON		

Coordinator Note May not move or work out of vehicles within 200' of residents prior to 0700 hrs or after 2200 hrs on weekdays.

Coordinator Note Location closed to the public per T Hillman 8/31

Coordinator Note RIDER B ADJUSTS CURB LANE CLOSURE

Parking

Base Camp
Location Type : Other Location
4000 Warner Blvd, Burbank, CA, 91505

Crew Parking
Location Type : Other Location
4000 Warner Blvd, Burbank, CA, 91505

Lane / Full Closure W/S CURB LANE CLOSURE, PLUS ONE: LANKERSHIM BLVD, WEDDINGTON ST. - SOUTH TO 5269 LANKERSHIM BLVD.

Approximate Footage 0 - 300

Date(s) 9/6/2018 to 9/7/2018 **Time(s)** 20:00 to 02:00

NOT A PERMIT

Permit #E0014196 1B

W20-1 ROAD WORK AHEAD | W20-5 RIGHT LANE CLOSED AHEAD | W1-6 (L) | C30(CA) LANE CLOSED | R3-7 RIGHT LANE MUST TURN RIGHT | R3-2

TRAFFIC SIGNAL

TRAFFIC CONE

TYPE I W/ SIGN

HIGH LEVEL WARNING DEVICE

ALL TRAFFIC CONTROL WILL BE INSTALLED TO MEET OR EXCEED THE LATEST CA-MUTCD MINIMUM REQUIREMENTS

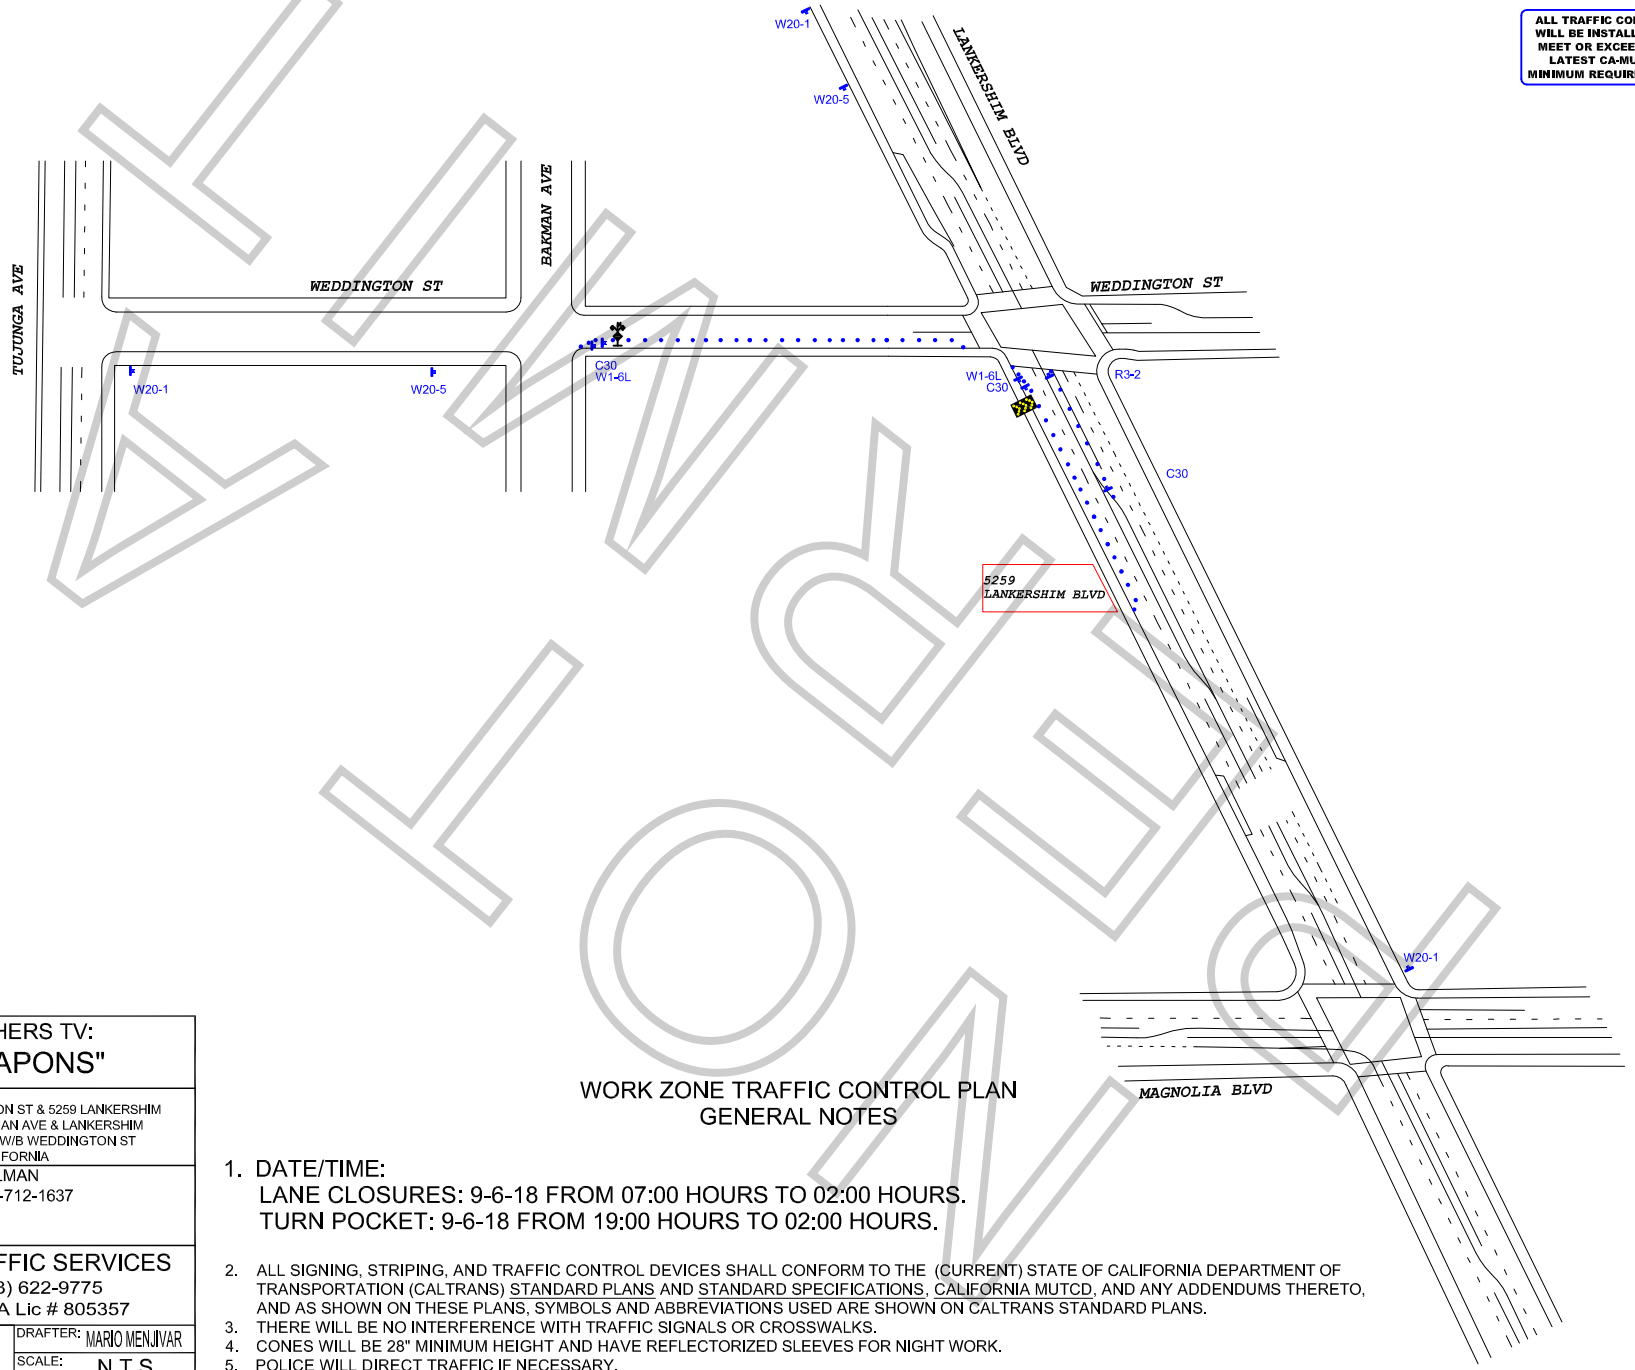

KLWR LOUNGE

TCP FOR: WARNER BROTHERS TV:
"LETHAL WEAPONS"

LOCATION:
W/S CURB - LANKERSHIM BTWN WEDDINGTON ST & 5259 LANKERSHIM
S/S CURB - WEDDINGTON ST BTWN BAKMAN AVE & LANKERSHIM
TURN POCKET - N/B LANKERSHIM ONTO W/B WEDDINGTON ST
NORTH HOLLYWOOD, CALIFORNIA

CONTACT: TIM HILLMAN
PH# 213-712-1637

JCL TRAFFIC SERVICES
(213) 622-9775
C31-CA Lic # 805357

DATE	REVISIONS	DRAFTER: MARIO MENJIVAR
		SCALE: N.T.S.
		FILM LA: NK

WORK ZONE TRAFFIC CONTROL PLAN
GENERAL NOTES

1. DATE/TIME:
   LANE CLOSURES: 9-6-18 FROM 07:00 HOURS TO 02:00 HOURS.
   TURN POCKET: 9-6-18 FROM 19:00 HOURS TO 02:00 HOURS.
2. ALL SIGNING, STRIPING, AND TRAFFIC CONTROL DEVICES SHALL CONFORM TO THE (CURRENT) STATE OF CALIFORNIA DEPARTMENT OF TRANSPORTATION (CALTRANS) STANDARD PLANS AND STANDARD SPECIFICATIONS, CALIFORNIA MUTCD, AND ANY ADDENDUMS THERETO, AND AS SHOWN ON THESE PLANS, SYMBOLS AND ABBREVIATIONS USED ARE SHOWN ON CALTRANS STANDARD PLANS.
3. THERE WILL BE NO INTERFERENCE WITH TRAFFIC SIGNALS OR CROSSWALKS.
4. CONES WILL BE 28" MINIMUM HEIGHT AND HAVE REFLECTORIZED SLEEVES FOR NIGHT WORK.
5. POLICE WILL DIRECT TRAFFIC IF NECESSARY.

F-315-U

LOS ANGELES FIRE DEPARTMENT

Permit #F00141961-B

Permit No: 27170

Date Issue 9/5/2018

SPECIAL PERMIT TO USE SPECIAL EFFECTS

State Lic No 3248.06

Name:	Brendon John Odell	Address:	24420 JENNIFER PLACE			Phone:	(661) 816-4934
Company:		City:	NEWHALL			Mobile:	
Email:	brendonodell@mac.com	State:	ca	Zip:	91321	Fax:	(661) 388-4806

2nd Operator: 3248.06 Brendon John Odell

Production Title: LETHAL WEAPON Production Company: WARNER BROS

Location: 11206 WEDDINGTON ST, N HOLLYWOOD 91601

PERMISSION IS HEREBY GRANTED TO SIMULATE:

ACTOR HITTING SIDE CAR WINDOWS, BREAKING THE GLASS, 1 TAKE 2 WINDOWS

USING THE FOLLOWING SPECIAL EFFECTS MATERIAL:

(4) MD-1

UNDER THE FOLLOWING CONDITIONS:

UNDER THE DIRECT SUPERVISION OF Brendon John Odell, 3248.06 AND SPOT CHECK FOR THIS EFFECT - FILM L.A. #F-141961 (Kajiyama) ADHERE TO GENERAL PRECAUTIONS AGAINST FIRE/INJURY.

ADDITIONAL TERMS AND CONDITIONS

992.6 HSC RESPONSIBILITY. The Company representative shall provide to the authority having jurisdiction the name and license number of the special effects operator who shall have the authority, responsibility and be in charge of handling all Special Effects Material. The company representative shall also allocate sufficient time to the Special Effects Pyrotechnic Operator to prepare for the transportation, parking, storing, securing daily, discharging, disposing of, or otherwise handling of fireworks, pyrotechnic devices, or materials in a sane manner. Upon completion of firing, no unauthorized person shall be permitted access to the firing area until the licensed pyrotechnic operator has determined the area to be safe and secure.

NOTICE: The permittee and production company shall be advised that this permit in no way removes or modifies their responsibility to comply with any other applicable laws or ordinances, including those relating to excessive noise.

57.105.8 THE CHIEF SHALL HAVE THE POWER TO REVOKE OR SUSPEND ANY SPECIAL PERMIT UPON VIOLATION OF THE TERMS AND CONDITIONS IN ACCORDANCE WITH PROVISIONS OF SECTION 57.105.5 OF THE LOS ANGELES MUNICIPAL CODE.

SUBJECT TO FIELD INSPECTION NO DEVIATION WITHOUT WRITTEN PERMISSION

TEMPORARY FROM

9/6/2018 TO **9/6/2018**

Fire Chief
By: JUMAANE
Phone: 213 978-3670

lafd:rev 2/2017

NOT A PERMIT